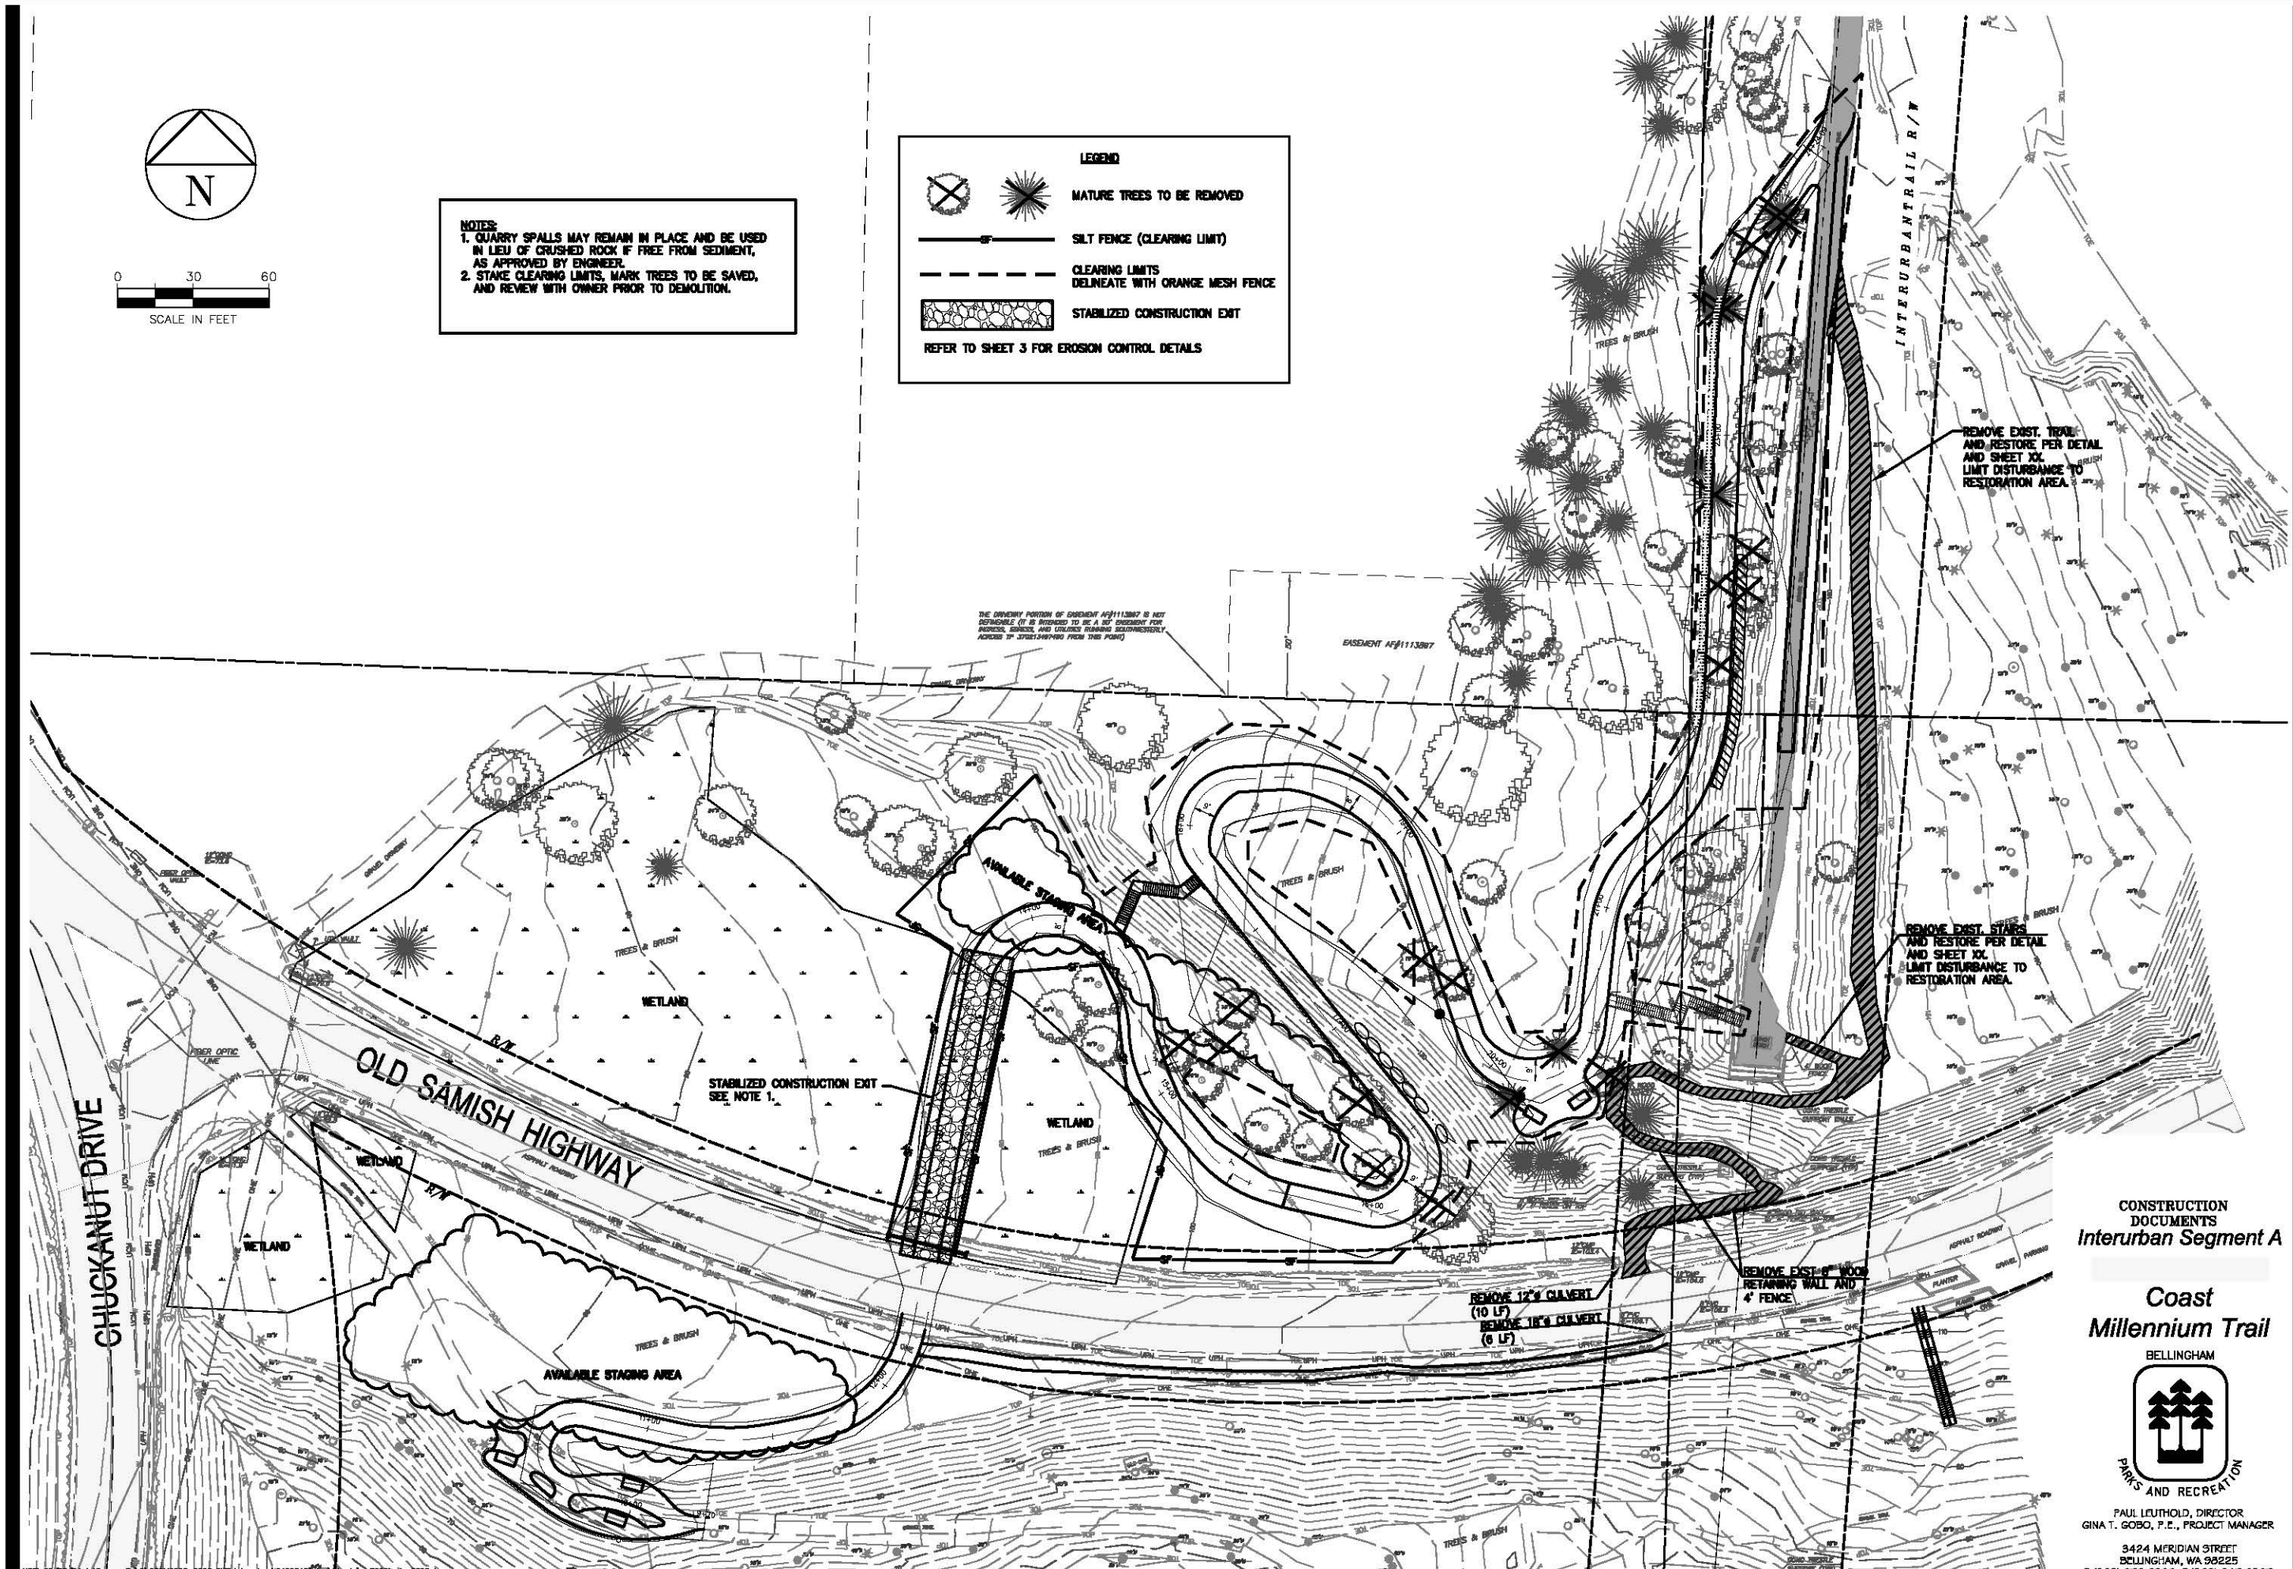

CONSTRUCTION DOCUMENTS
Interurban Segment A

Coast Millennium Trail

BELLINGHAM

PARKS AND RECREATION

PAUL LEUTHOLD, DIRECTOR
GINA T. GOBO, P.E., PROJECT MANAGER

3424 MERIDIAN STREET
BELLINGHAM, WA 98225
P (360) 676-6985 F (360) 647-6367

NO. REVISIONS: APPD.

PRELIMINARY

DAVID EVANS AND ASSOCIATES INC.
119 Grand Avenue, Suite D
Bellingham Washington 98225
Phone: 360.647.7151
Fax: 360.647.7160

City of Bellingham
Parks and Recreation

COAST MILLENNIUM TRAIL

INTERURBAN SEGMENT A
TEMP. EROSION CONTROL/DEMOLITION PLAN

PROJECT NUMBER: COBM0065

DATE: 4/30/04
DESIGN: DRJO
DRAWN: MRB/MJQ
CHECKED:

SCALE: NTS

SHEET NO. 2 OF 15