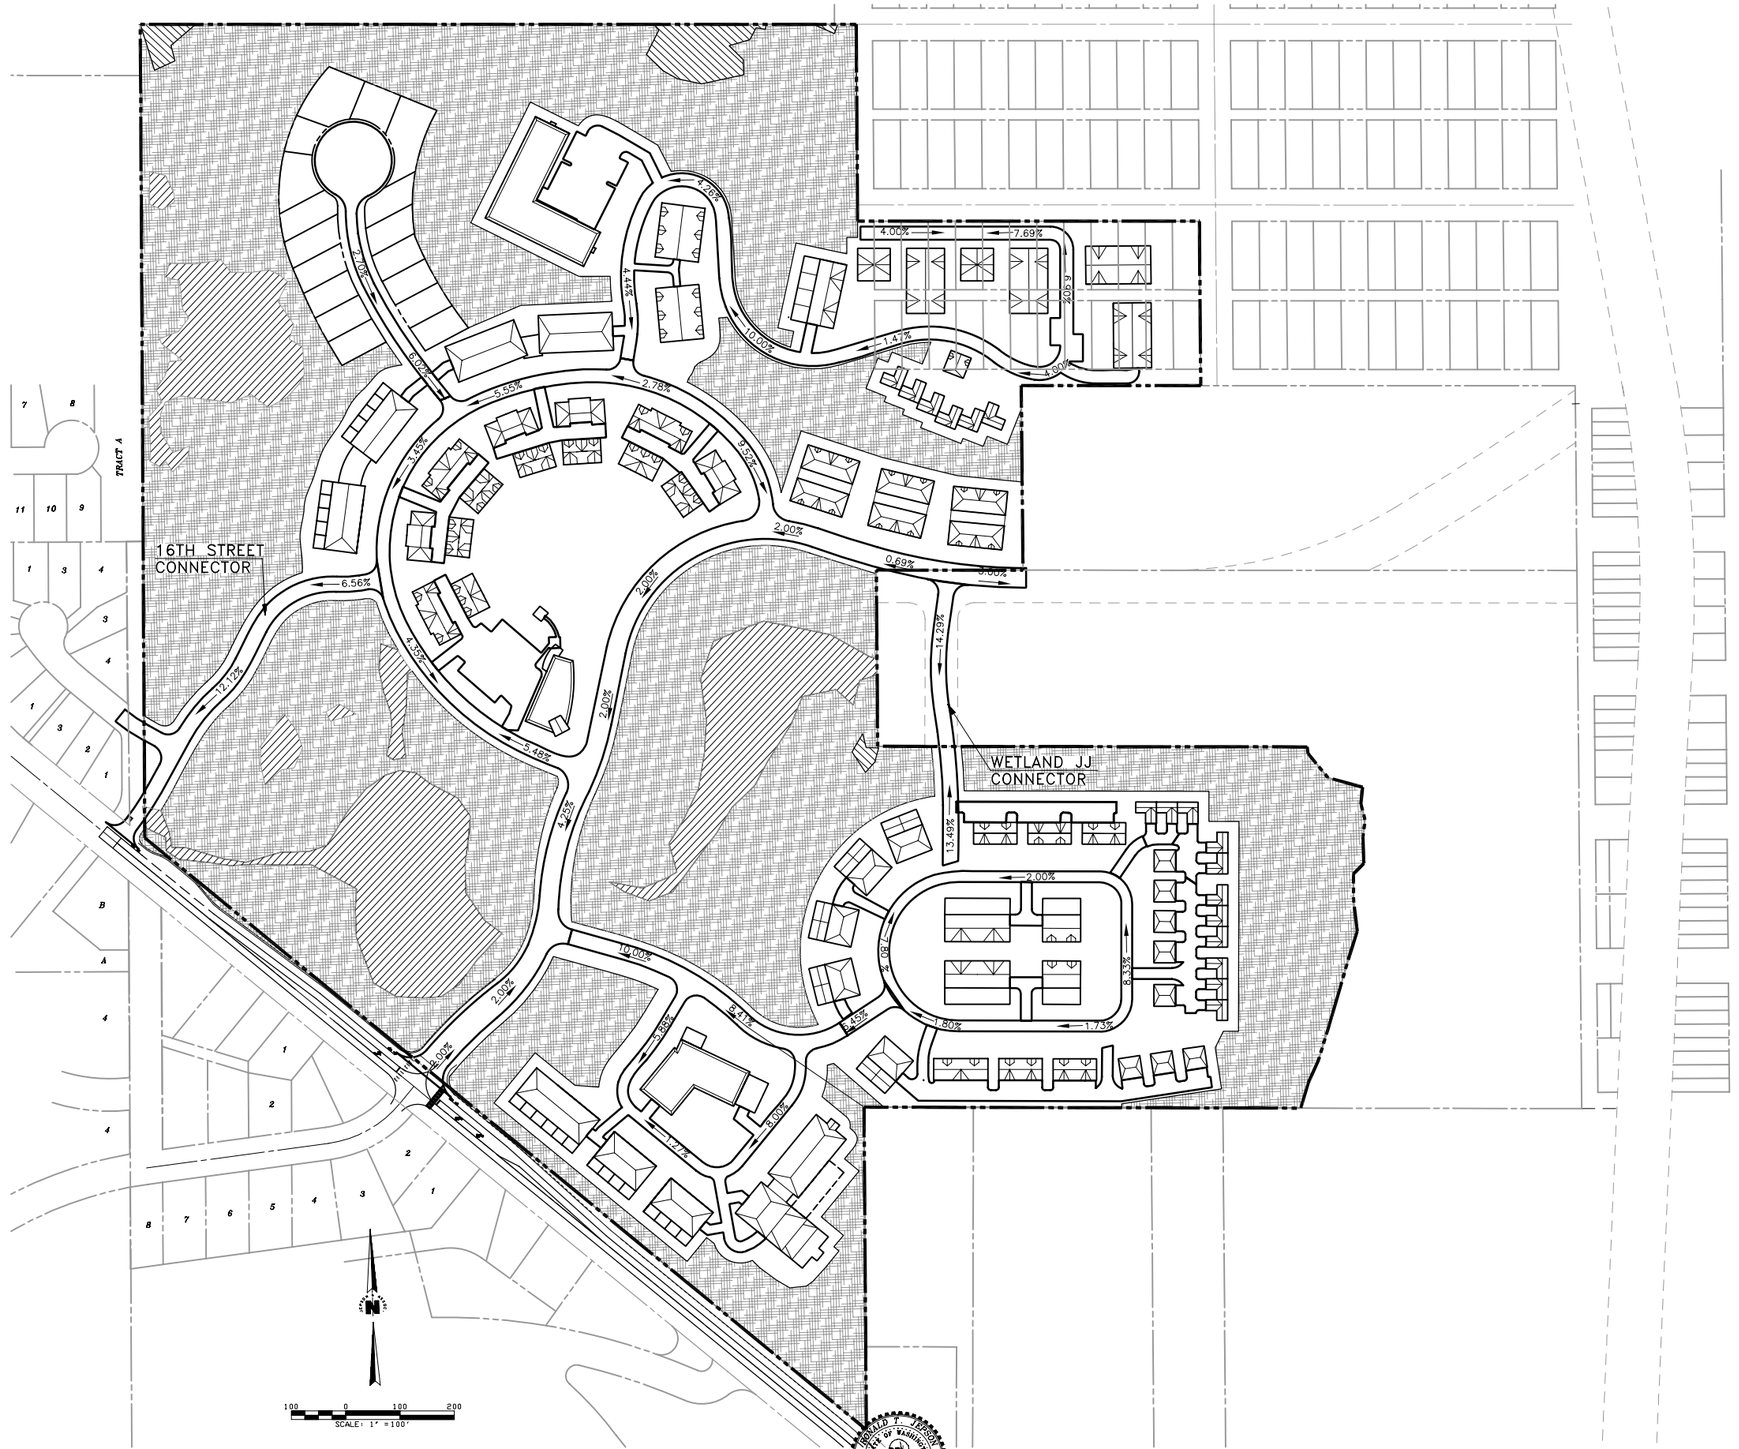

RONALD T. JEPSON & ASSOCIATES
REGISTERED PROFESSIONAL ENGINEERS AND LAND SURVEYORS
222 GRAND AVE., SUITE C, BELLINGHAM, WASHINGTON 98225 PH.(360)733-5760 FAX (360)647-8939

SCALE:	1"=100'
DESIGNED BY:	
DRAWN BY:	BJW
CHECKED BY:	BJW
DATE:	9/4/2008

REVISIONS:

RONALD T. JEPSON — STATE OF WASHINGTON — 6061 — REGISTERED PROFESSIONAL ENGINEER
1/25/2010

ALTERNATIVE 2F ROADWAY SLOPES
FAIRHAVEN HIGHLANDS (739 UNITS)
CHUCKANUT DRIVE, FAIRHAVEN

CLIENT:
GREENBRIAR NORTHWEST, LLC

04127
2F-4

L:\Jepson Projects\2004\04127\dwg\EIS Alternatives\Plansht\final alternatives\ALT-02-F.DWG - dklein - AUG 11, 2009 - 08:18:25