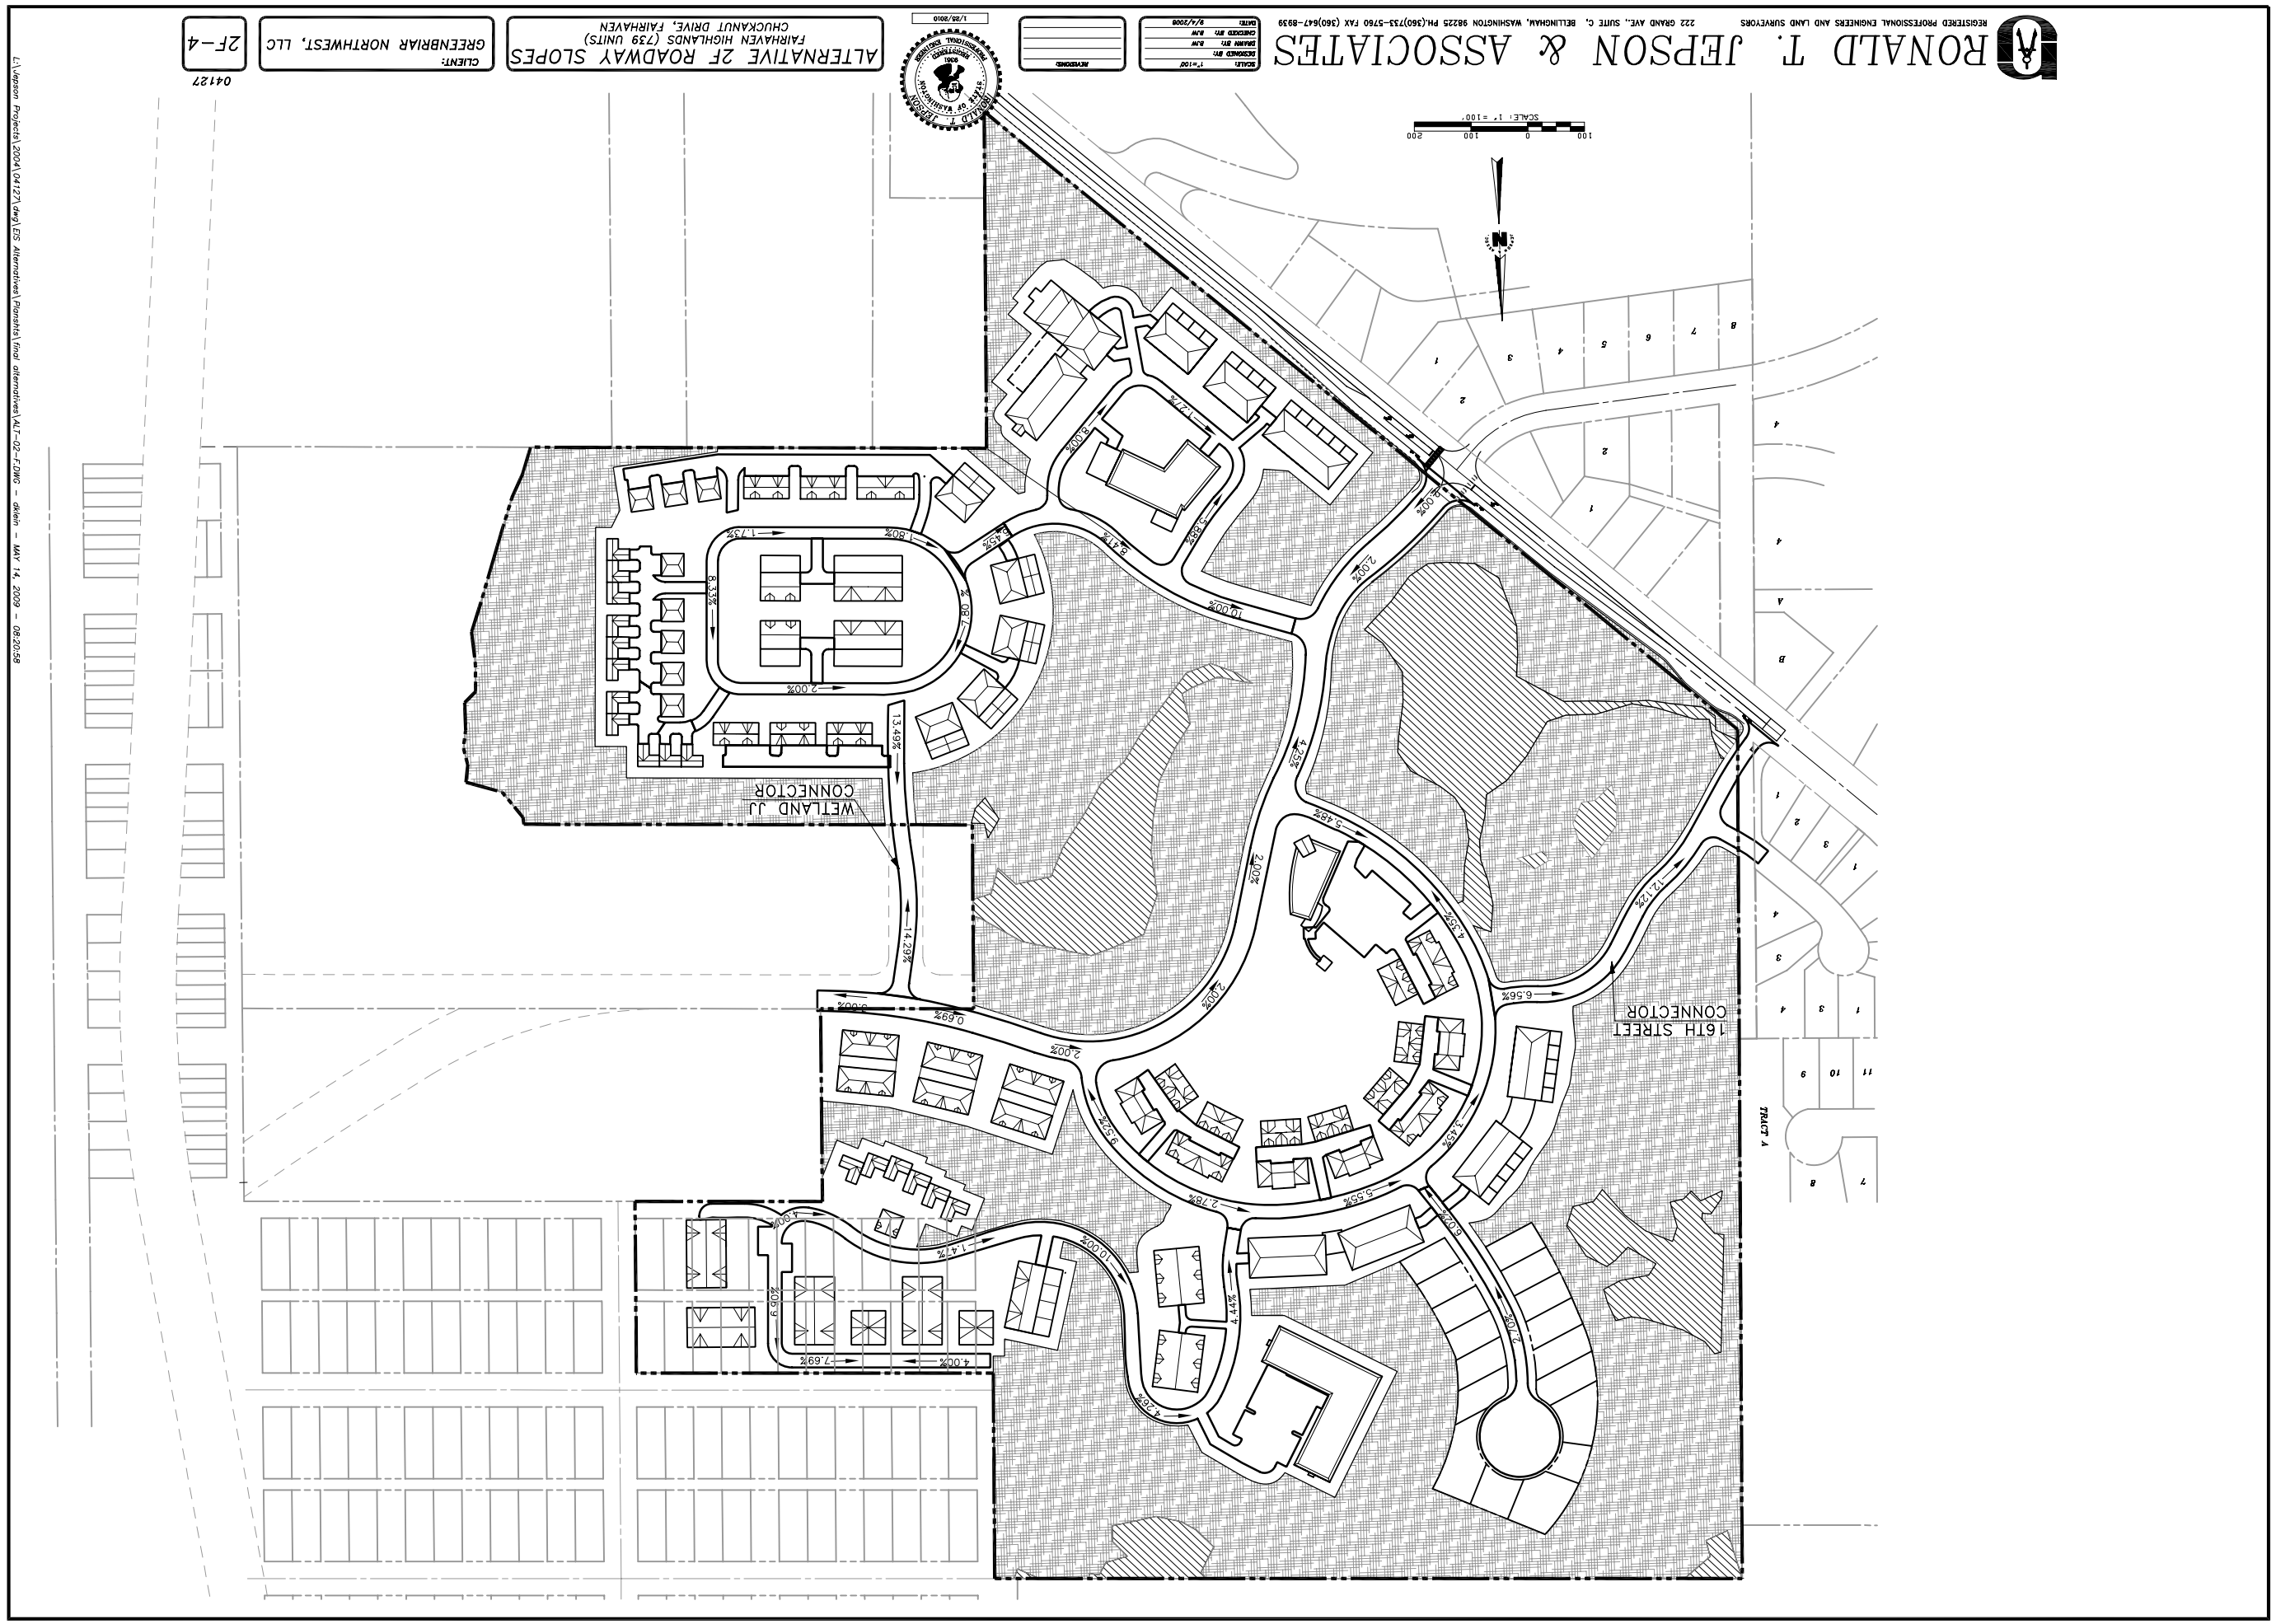
RONALD T. JEPSON & ASSOCIATES
REGISTERED PROFESSIONAL ENGINEERS AND LAND SURVEYORS
222 GRAND AVE., SUITE C, BELLINGHAM, WASHINGTON 98225 PH.(360)733-5760 FAX (360)647-8539
SCALE: 1"=100'
DESIGNED BY: RJW
DRAWN BY: RJW
CHECKED BY: RJW
DATE: 9/4/2008
REVISIONS:
1/22/2010
ALTERNATIVE 2F ROADWAY SLOPES
FAIRHAVEN HIGHLANDS (739 UNITS)
CHUCKANUT DRIVE, FAIRHAVEN
CLIENT:
GREENBRIAR NORTHWEST, LLC
2F-4
04127
SCALE: 1" = 100'
WETLAND J1 CONNECTOR
16TH STREET CONNECTOR
TRACT A
L:\Jepson Projects\2004\(04127\dwg\ES Alternatives\Planshts\final alternatives\ALT-02-F.DWG - dklein - MAY 14, 2009 - 08:20:58