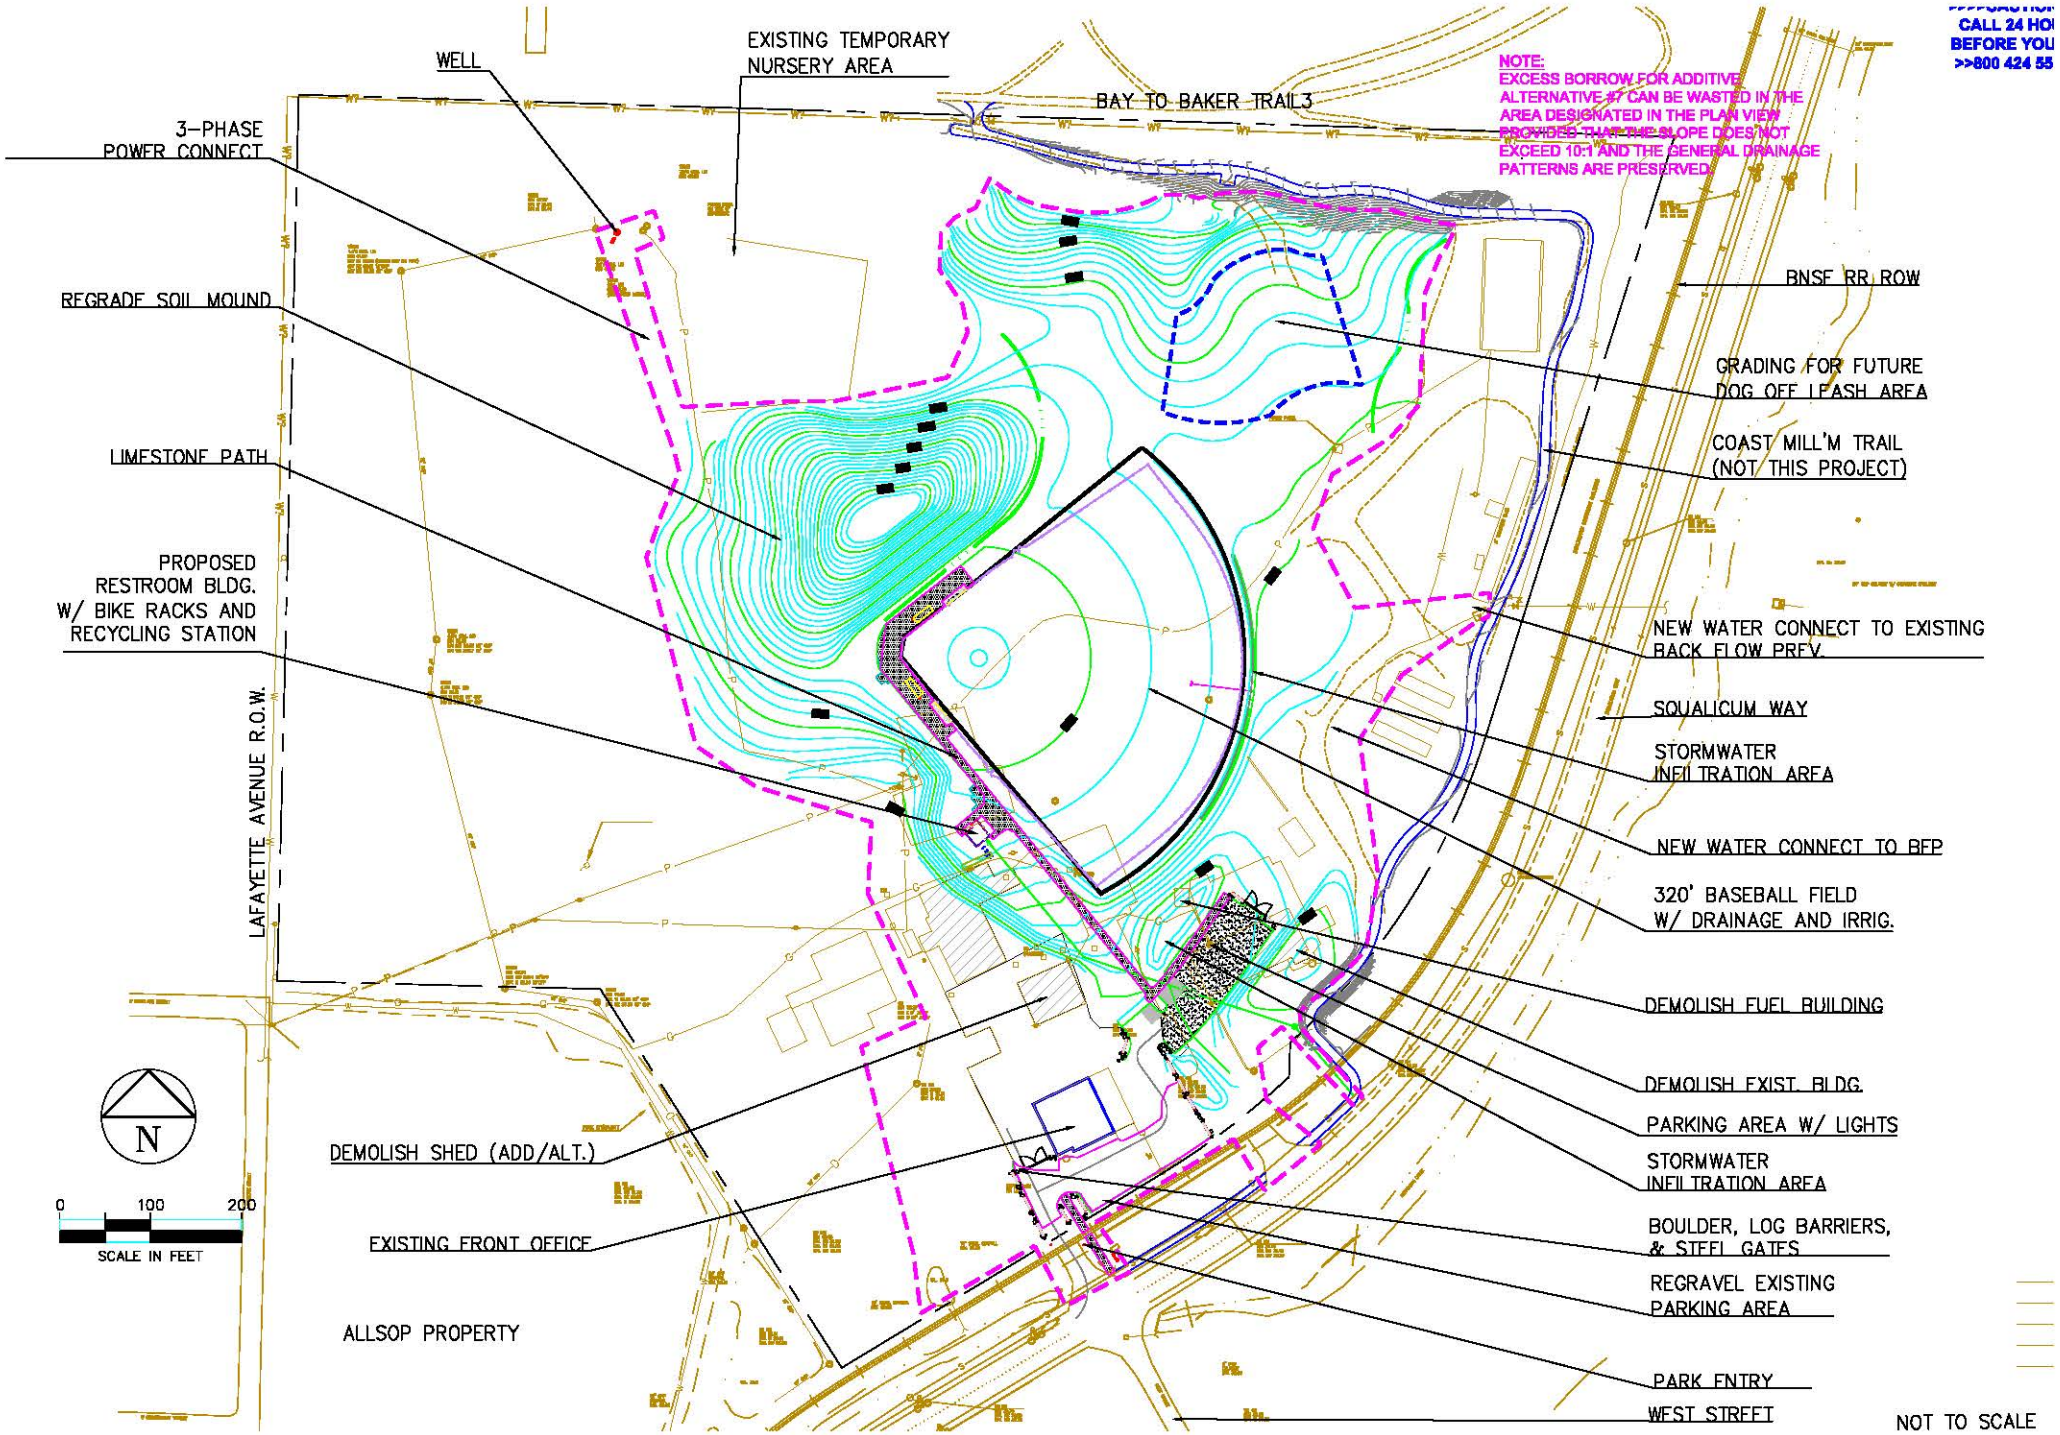
CALL 24 HO
BEFORE YOU
>>800 424 55
NOTE:
EXCESS BORROW FOR ADDITIVE ALTERNATIVE #7 CAN BE WASTED IN THE AREA DESIGNATED IN THE PLAN VIEW PROVIDED THAT THE SLOPE DOES NOT EXCEED 10:1 AND THE GENERAL DRAINAGE PATTERNS ARE PRESERVED.
WELL
EXISTING TEMPORARY NURSERY AREA
BAY TO BAKER TRAIL3
3-PHASE POWER CONNECT
REGRADE SOIL MOUND
LIMESTONE PATH
PROPOSED RESTROOM BLDG. W/ BIKE RACKS AND RECYCLING STATION
LAFAYETTE AVENUE R.O.W.
BNSF RR ROW
GRADING FOR FUTURE DOG OFF LEASH AREA
COAST MILL'M TRAIL (NOT THIS PROJECT)
NEW WATER CONNECT TO EXISTING BACK FLOW PREV.
SQUALICUM WAY
STORMWATER INFILTRATION AREA
NEW WATER CONNECT TO BFP
320' BASEBALL FIELD W/ DRAINAGE AND IRRIG.
DEMOLISH FUEL BUILDING
DEMOLISH EXIST. BLDG.
PARKING AREA W/ LIGHTS
STORMWATER INFILTRATION AREA
BOULDER, LOG BARRIERS, & STEEL GATES
REGRAVEL EXISTING PARKING AREA
PARK ENTRY
WEST STREET
DEMOLISH SHED (ADD/ALT.)
EXISTING FRONT OFFICE
ALLSOP PROPERTY
N
0 100 200
SCALE IN FEET
NOT TO SCALE