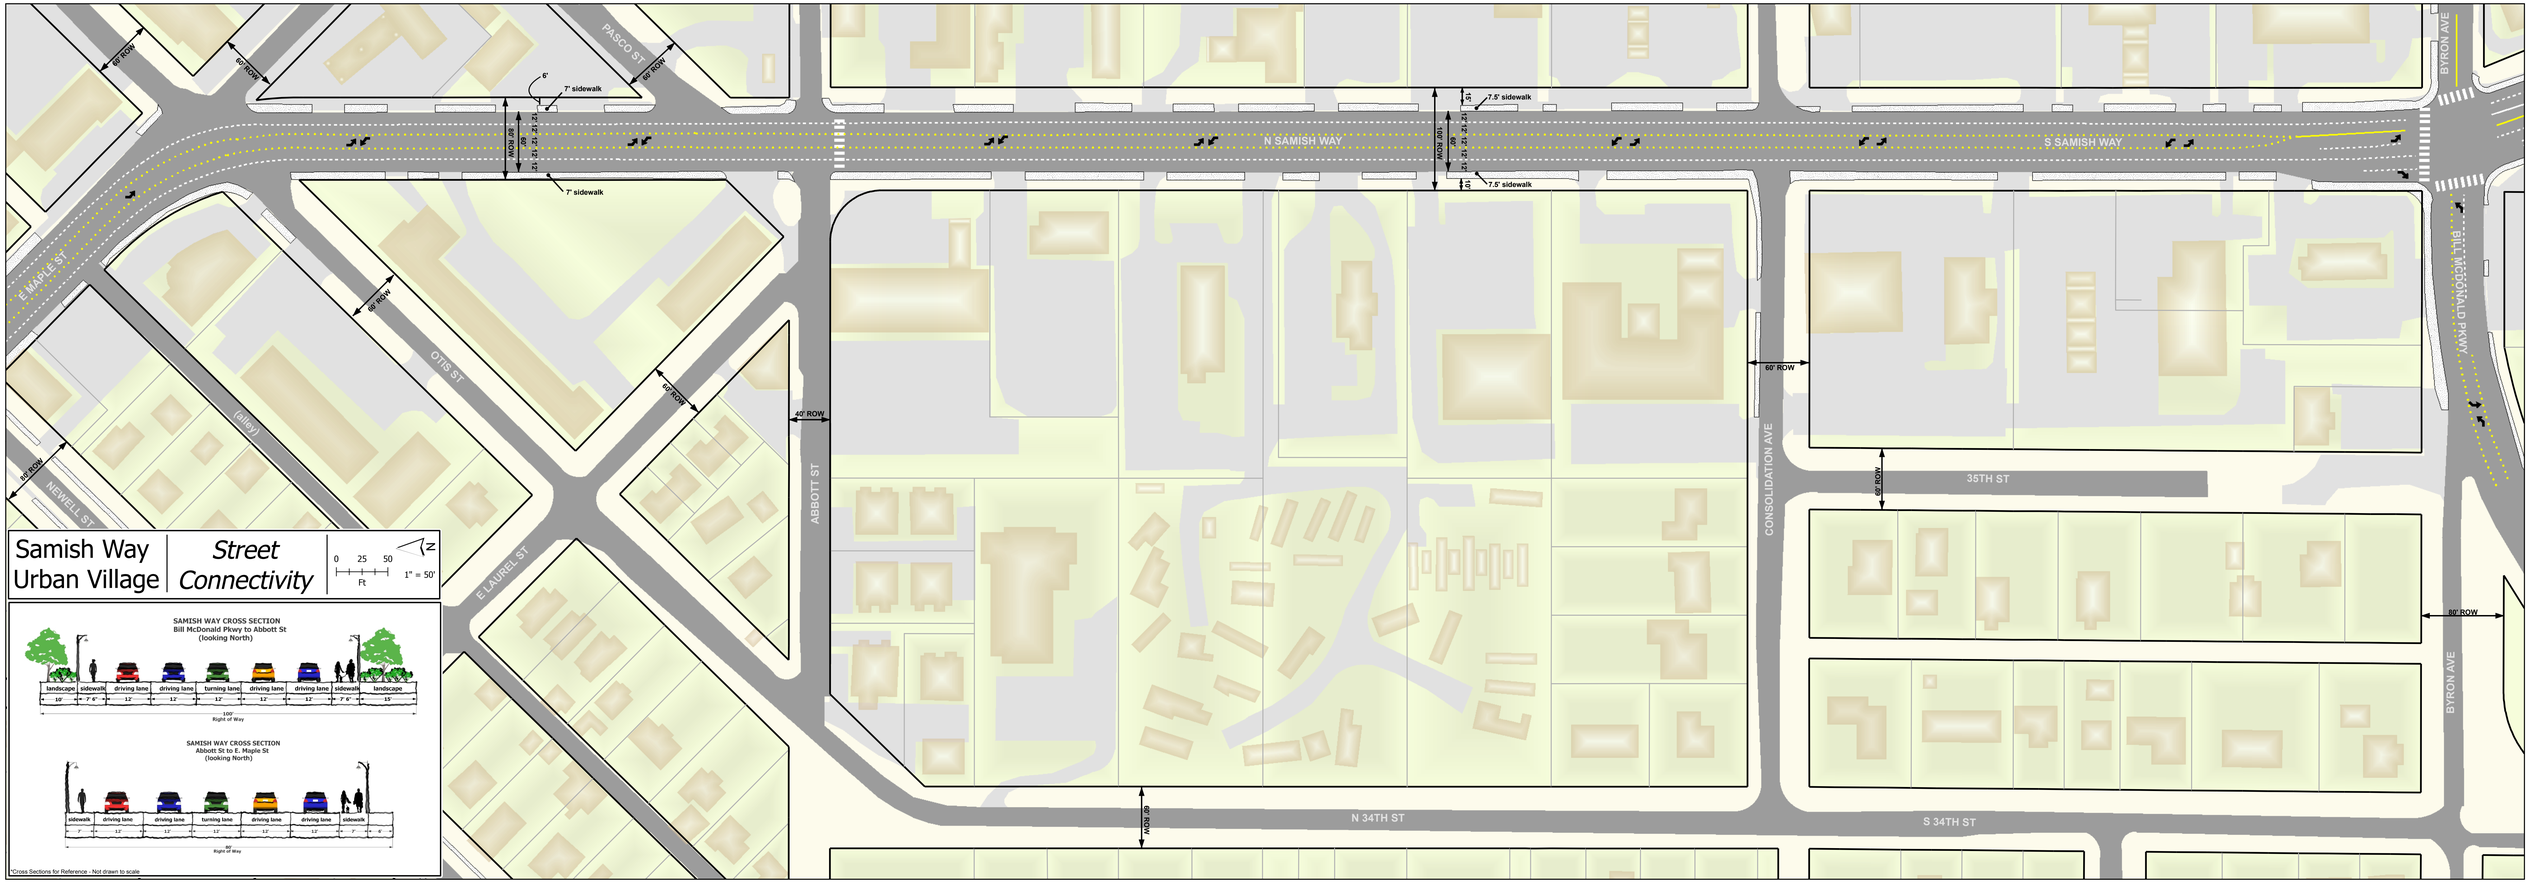

Samish Way Urban Village
Street Connectivity
0 25 50
Ft
1" = 50'
N
SAMISH WAY CROSS SECTION
Bill McDonald Pkwy to Abbott St
(looking North)
landscape
sidewalk
driving lane
turning lane
driving lane
driving lane
sidewalk
landscape
10'
7' 6"
12'
12'
12'
12'
12'
7' 6"
15'
100'
Right of Way
SAMISH WAY CROSS SECTION
Abbott St to E. Maple St
(looking North)
sidewalk
driving lane
driving lane
turning lane
driving lane
driving lane
sidewalk
7'
12'
12'
12'
12'
12'
7'
6'
80'
Right of Way
*Cross Sections for Reference - Not drawn to scale
PASCO ST
60' ROW
6'
7' sidewalk
80' ROW
12' 12' 12' 12' 12'
60'
7' sidewalk
N SAMISH WAY
S SAMISH WAY
7.5' sidewalk
100' ROW
60'
7.5' sidewalk
BYRON AVE
BILL MCDONALD PKWY
E MAPLE ST
OTIS ST
(alley)
NEWELL ST
E LAUREL ST
ABBOTT ST
40' ROW
CONSOLIDATION AVE
60' ROW
35TH ST
80' ROW
N 34TH ST
S 34TH ST