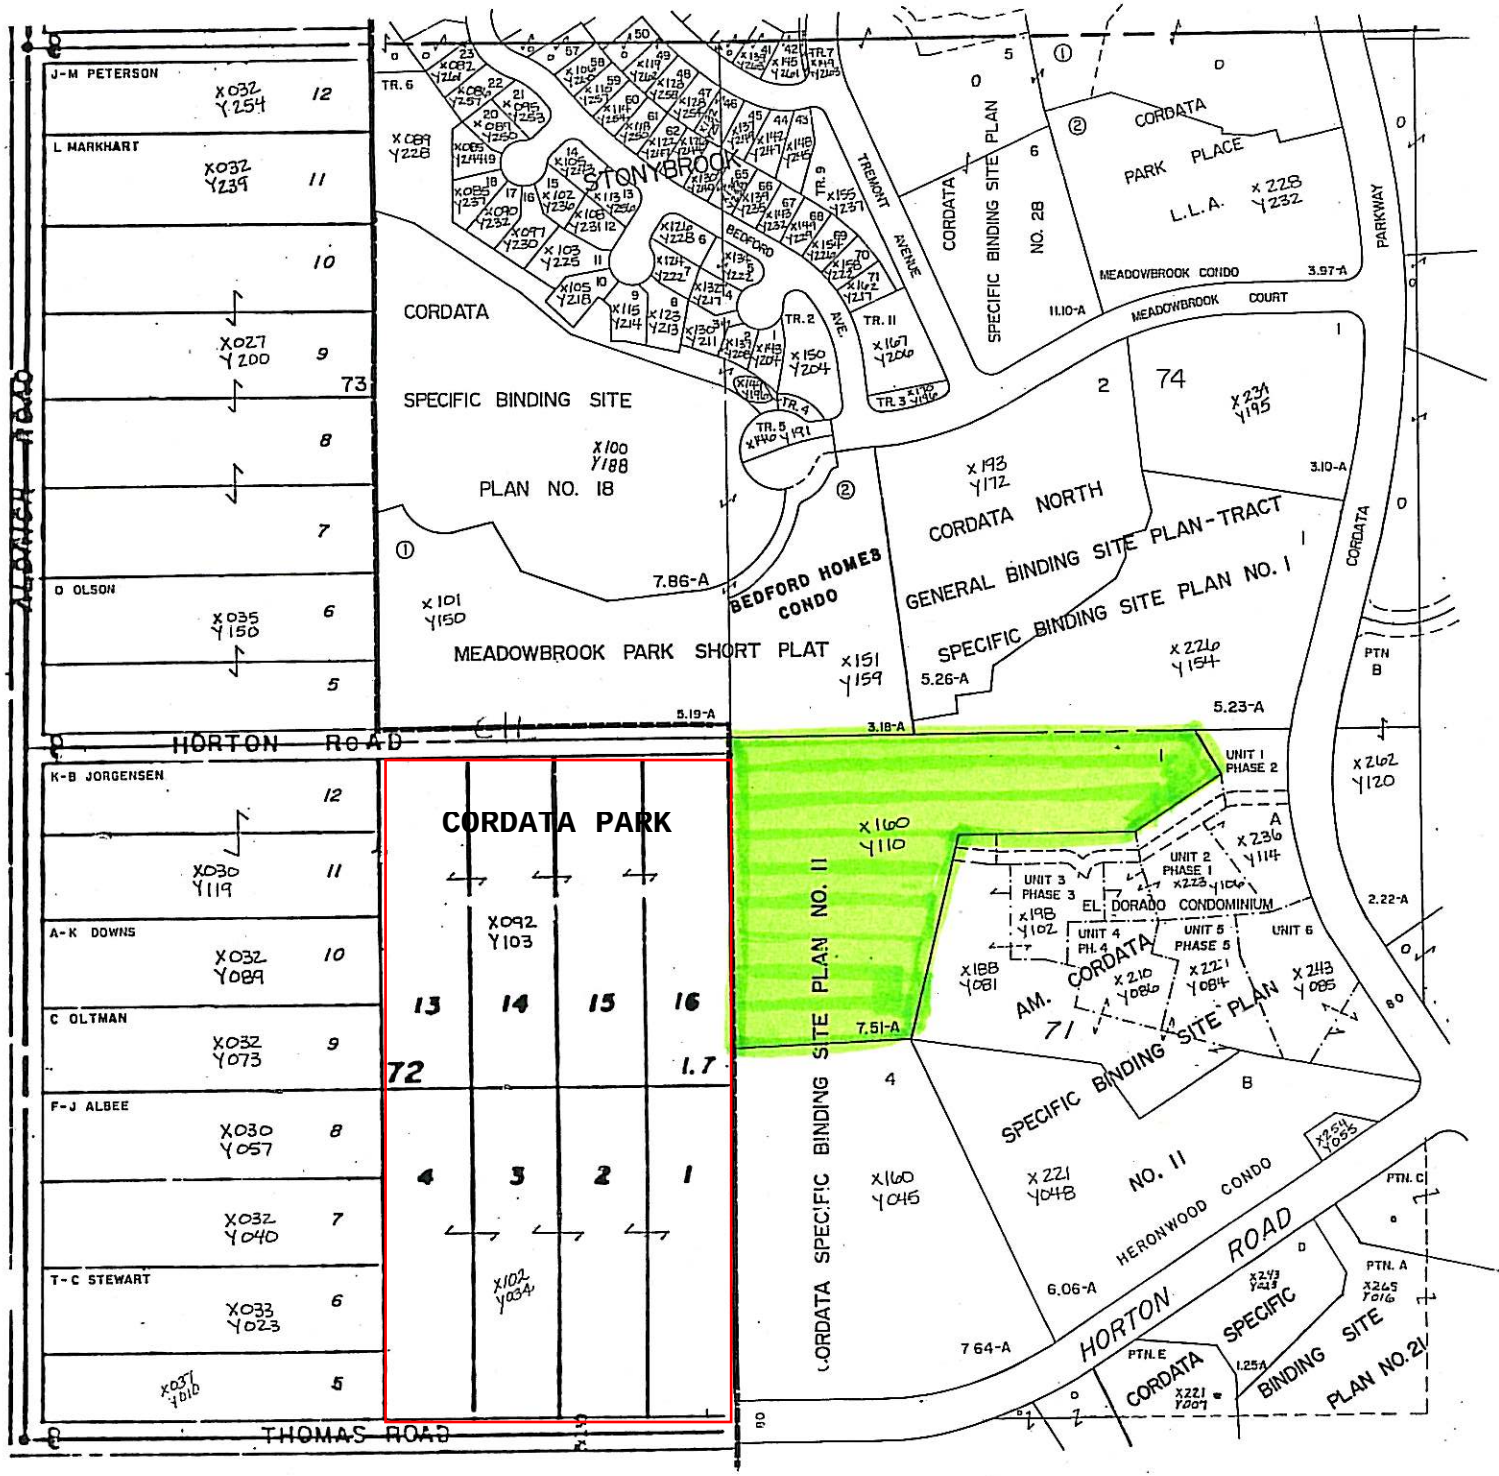
CORDATA PARK
HORTON ROAD
THOMAS ROAD
ALDERICH ROAD
J-M PETERSON
L MARKHART
O OLSON
K-B JORGENSEN
A-K DOWNS
C OLTMAN
F-J ALBEE
T-C STEWART
STONYBROOK
CORDATA
SPECIFIC BINDING SITE
PLAN NO. 18
MEADOWBROOK PARK SHORT PLAT
BEDFORD HOMES CONDO
CORDATA NORTH
GENERAL BINDING SITE PLAN-TRACT
SPECIFIC BINDING SITE PLAN NO. 1
CORDATA SPECIFIC BINDING SITE PLAN NO. 11
CORDATA SPECIFIC BINDING SITE PLAN NO. 28
CORDATA PARK PLACE
L.L.A.
MEADOWBROOK CONDO
MEADOWBROOK COURT
CORDATA PARKWAY
EL DORADO CONDOMINIUM
HERONWOOD CONDO
SPECIFIC BINDING SITE PLAN NO. 21
TOWNSHIP 38
RANGE 2E
SECTION 01
MAP NO. 04
SCALE 1"=200'
DATE 02/10/89
DEC 05 2007
THIS MAP IS FOR ASSISTANCE IN PROPERTY LOCATION AND NOT GUARANTEED FOR ACCURATE MEASUREMENTS