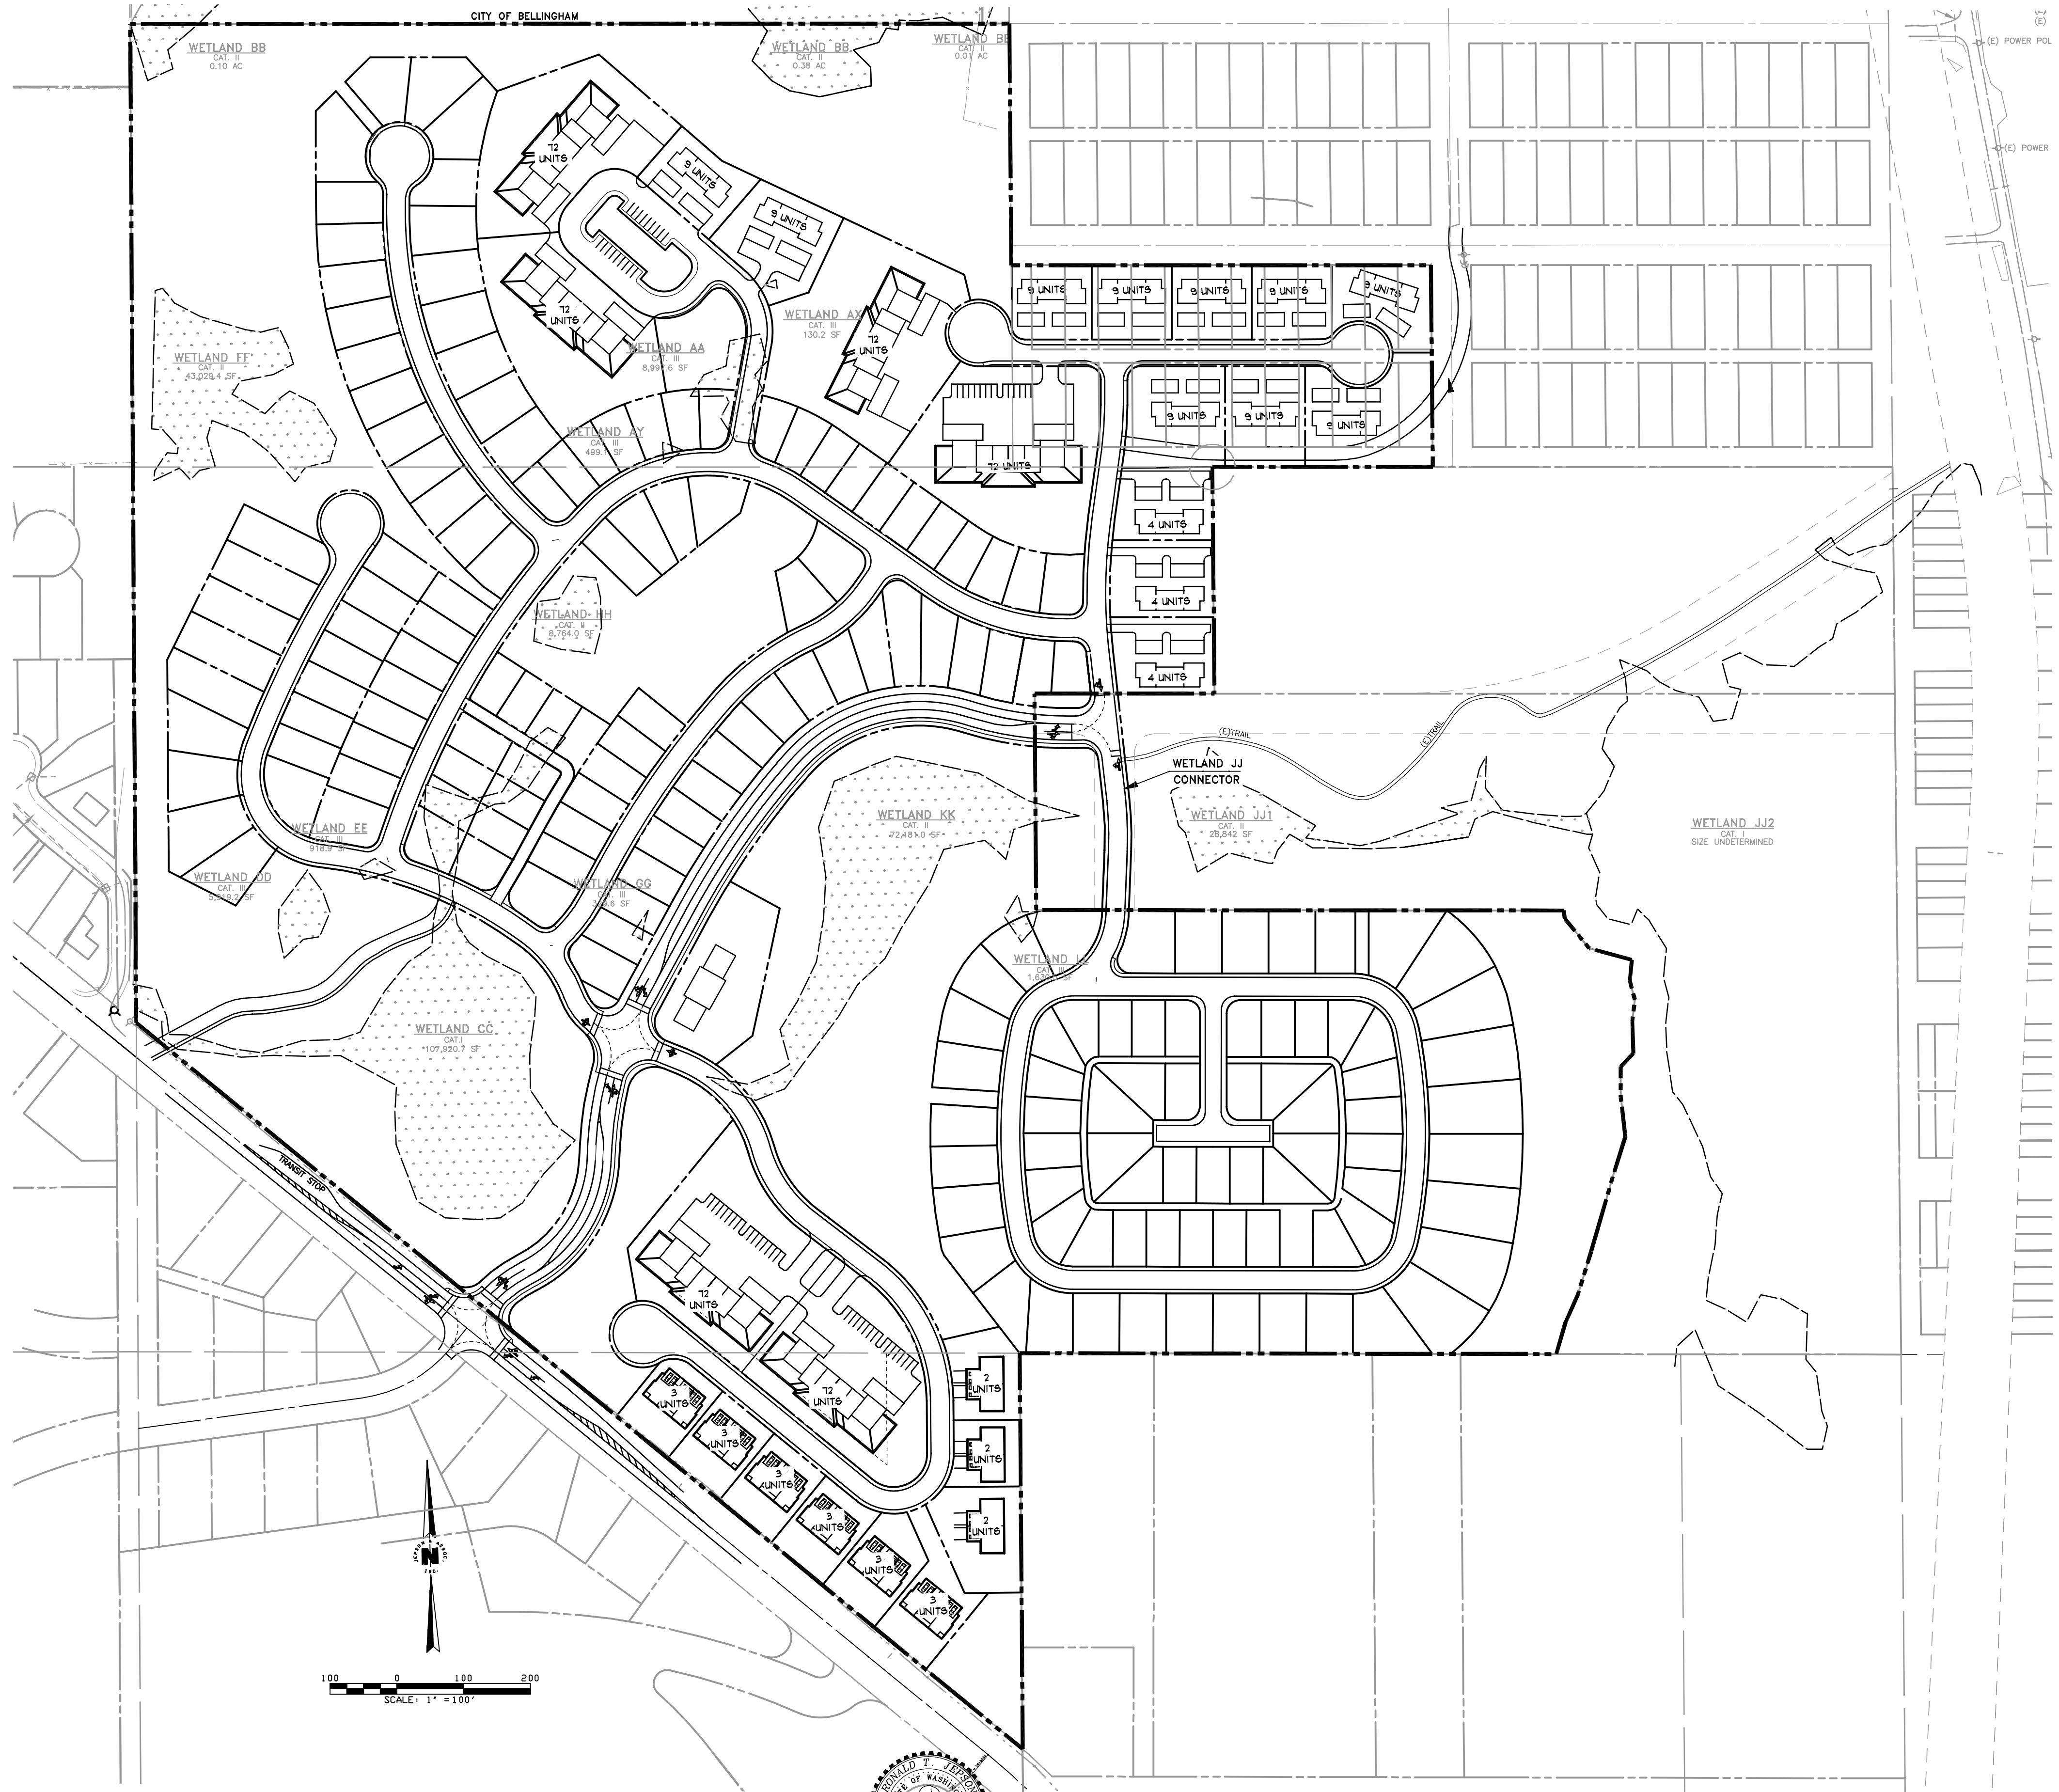

BUILDING LEGEND

- 2-UNIT DUPLEX
- 3-UNIT TRIPLEX
- COMMUNITY BUILDING
- 9-UNIT MULTI-PLEX
- 72-UNIT MULTI-PLEX

ALTERNATE 1A UNIT TOTAL

181 SINGLE-FAMILY UNITS
558 MULTI-FAMILY UNITS
739 TOTAL UNITS

RONALD T. JEPSON & ASSOC.
REGISTERED PROFESSIONAL ENGINEERS AND LAND SURVEYORS
222 GRAND, BELLINGHAM, WASHINGTON 98225 PH.(360)733-5760 FAX (360)647-8939

SCALE:	1"=100'
DESIGNED BY:	
DRAWN BY:	BJW
CHECKED BY:	BJW
DATE:	9/4/2008

REVISIONS:

RONALD T. JEPSON · STATE OF WASHINGTON · 9361 · REGISTERED PROFESSIONAL ENGINEER

ALTERNATIVE 1A SITE PLAN

FAIRHAVEN HIGHLANDS (739 UNITS)
CHUCKANUT DRIVE, FAIRHAVEN

CLIENT:
GREENBRIAR NORTHWEST, LLC

04127

1A-1

L:\Jepson Projects\2004\04127\dwg\EIS Alternatives\Planshts\final alternatives\ALT-01-A.DWG - dklein - MAY 12, 2009 - 07:07:35